SKETCH SHOWING CONSTRUCTION OF CULVERTS IN 3RD MAIN ROAD AT RAVINDRANAGARA, IN WARD NO-13, IN SHETTYHALLI SUB DIVISION.

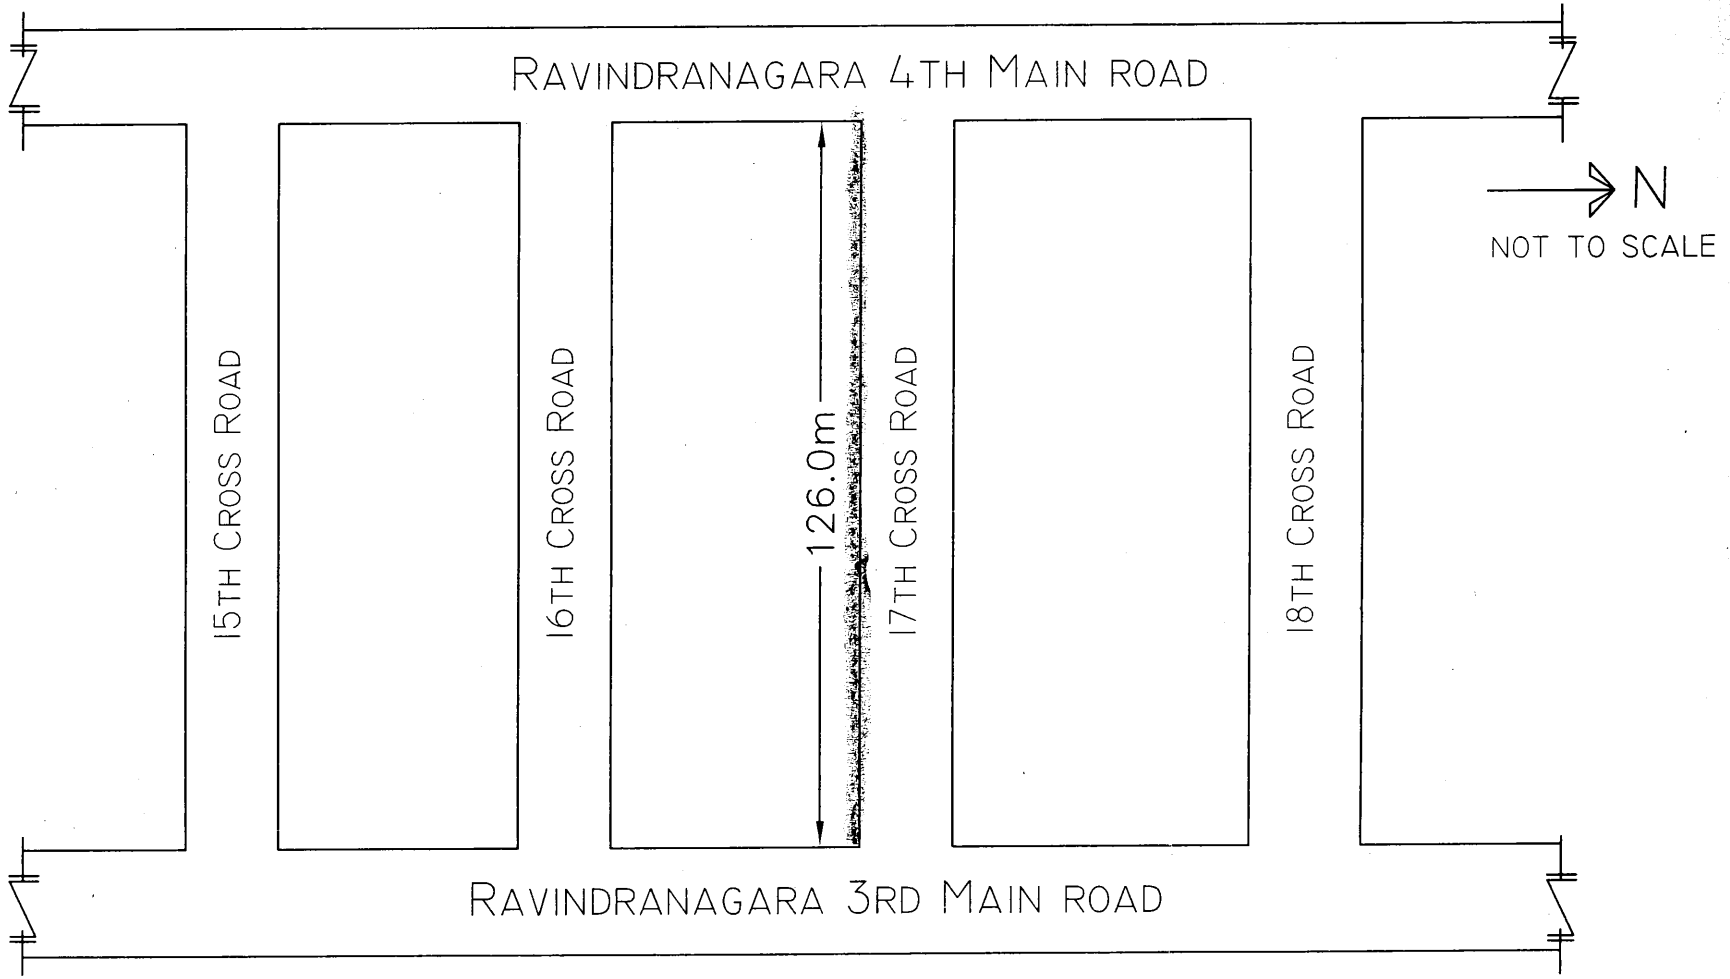

Asst Engineer
Ward No-13

Asst Executive Engineer
Shettyhalli Sub-Division
B.B.M.P

INDEX

— RCC DRAIN

— CULVERT